NORTHCOTE TOWN HALL ARTS CENTRE- WEST WING STUDIO 1

1:60 Scale

LENGTH: 15.9m
WIDTH: 10.1m
HEIGHT: 5.2m

CAPACITY: •120 theatre with/without seating bank •70 banquet function •160 cocktail
NOTES: •160m2 •wheel chair accessible •wooden floor •next to kitchen •shared dressing room •lighting grid •100% blackout •clean power •projector and screen

Light Switch
Power Outlet
3-Phase Outlet
DMX loop
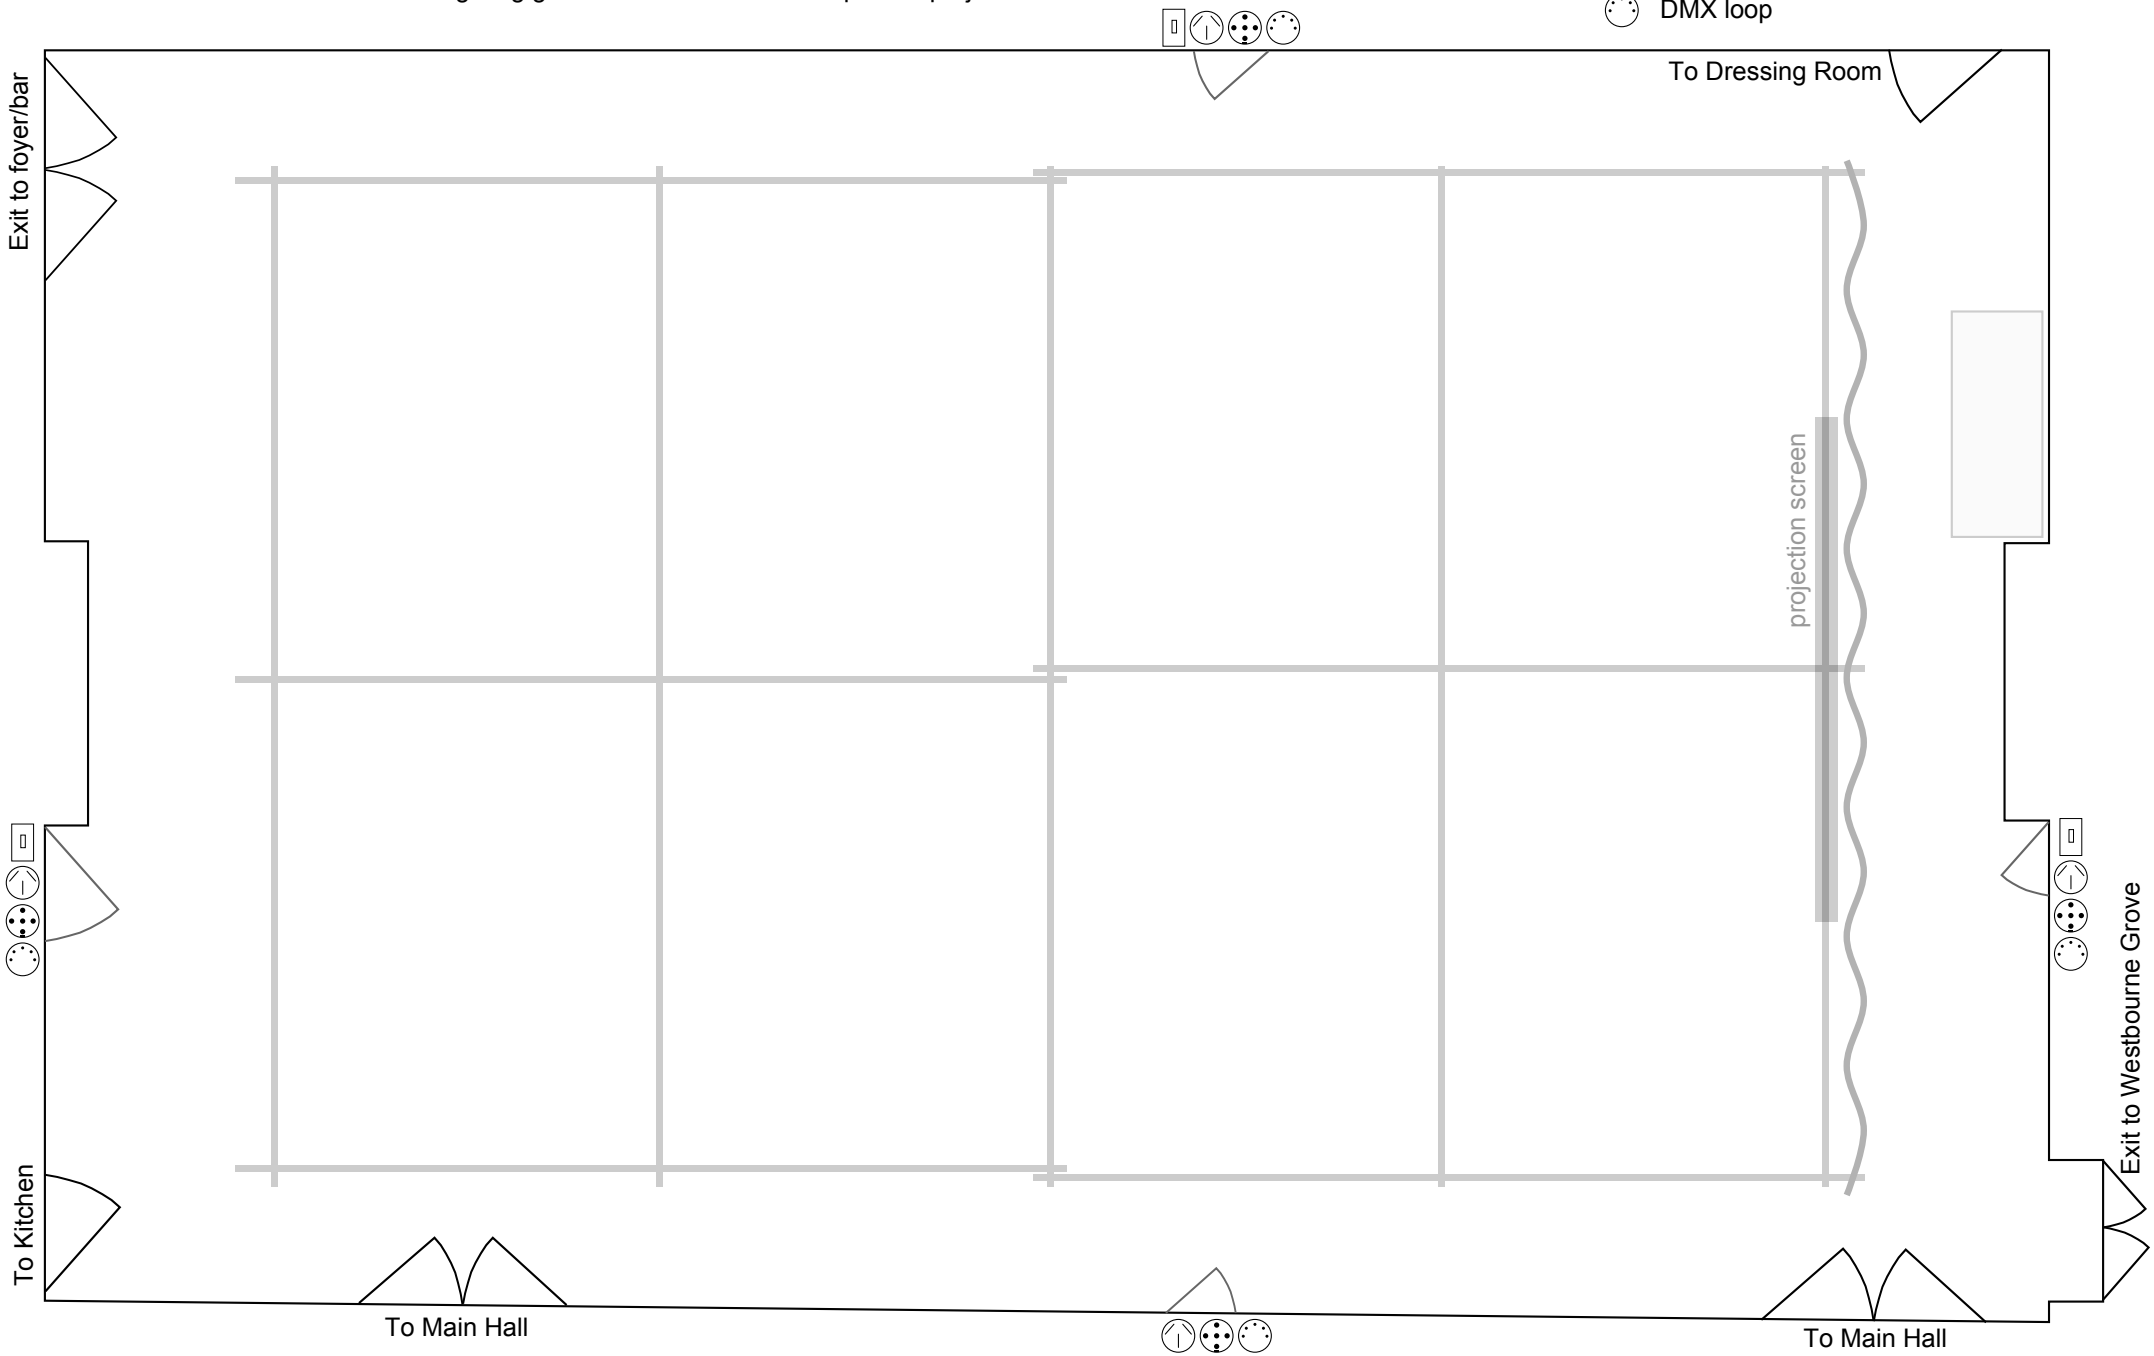
Trestle Table (for reference)